




1 Existing Front Elevation
1 : 50

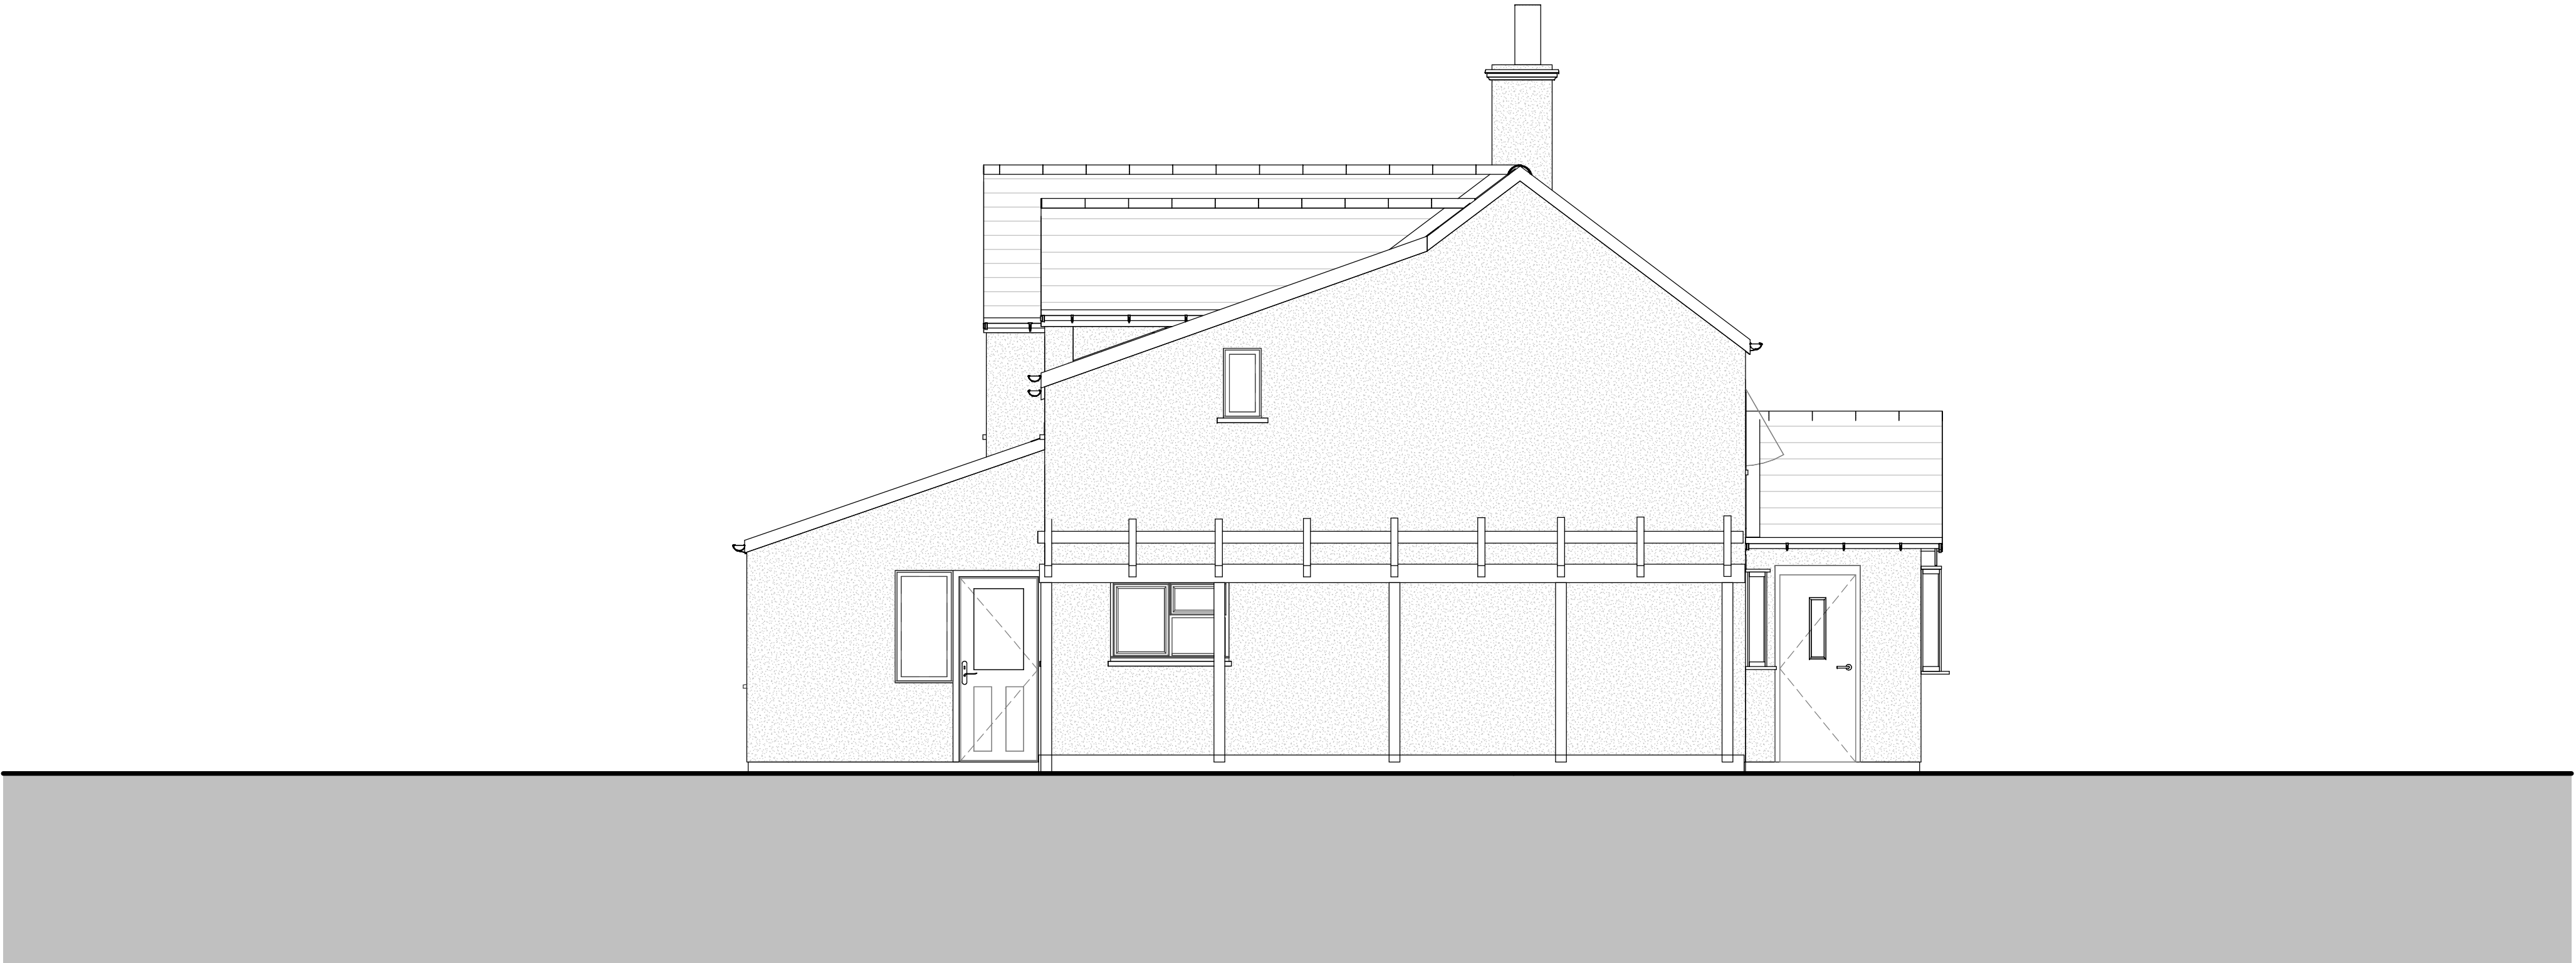


2 Existing Rear Elevation
1 : 50




4 Existing Left Side Elevation

1 : 50


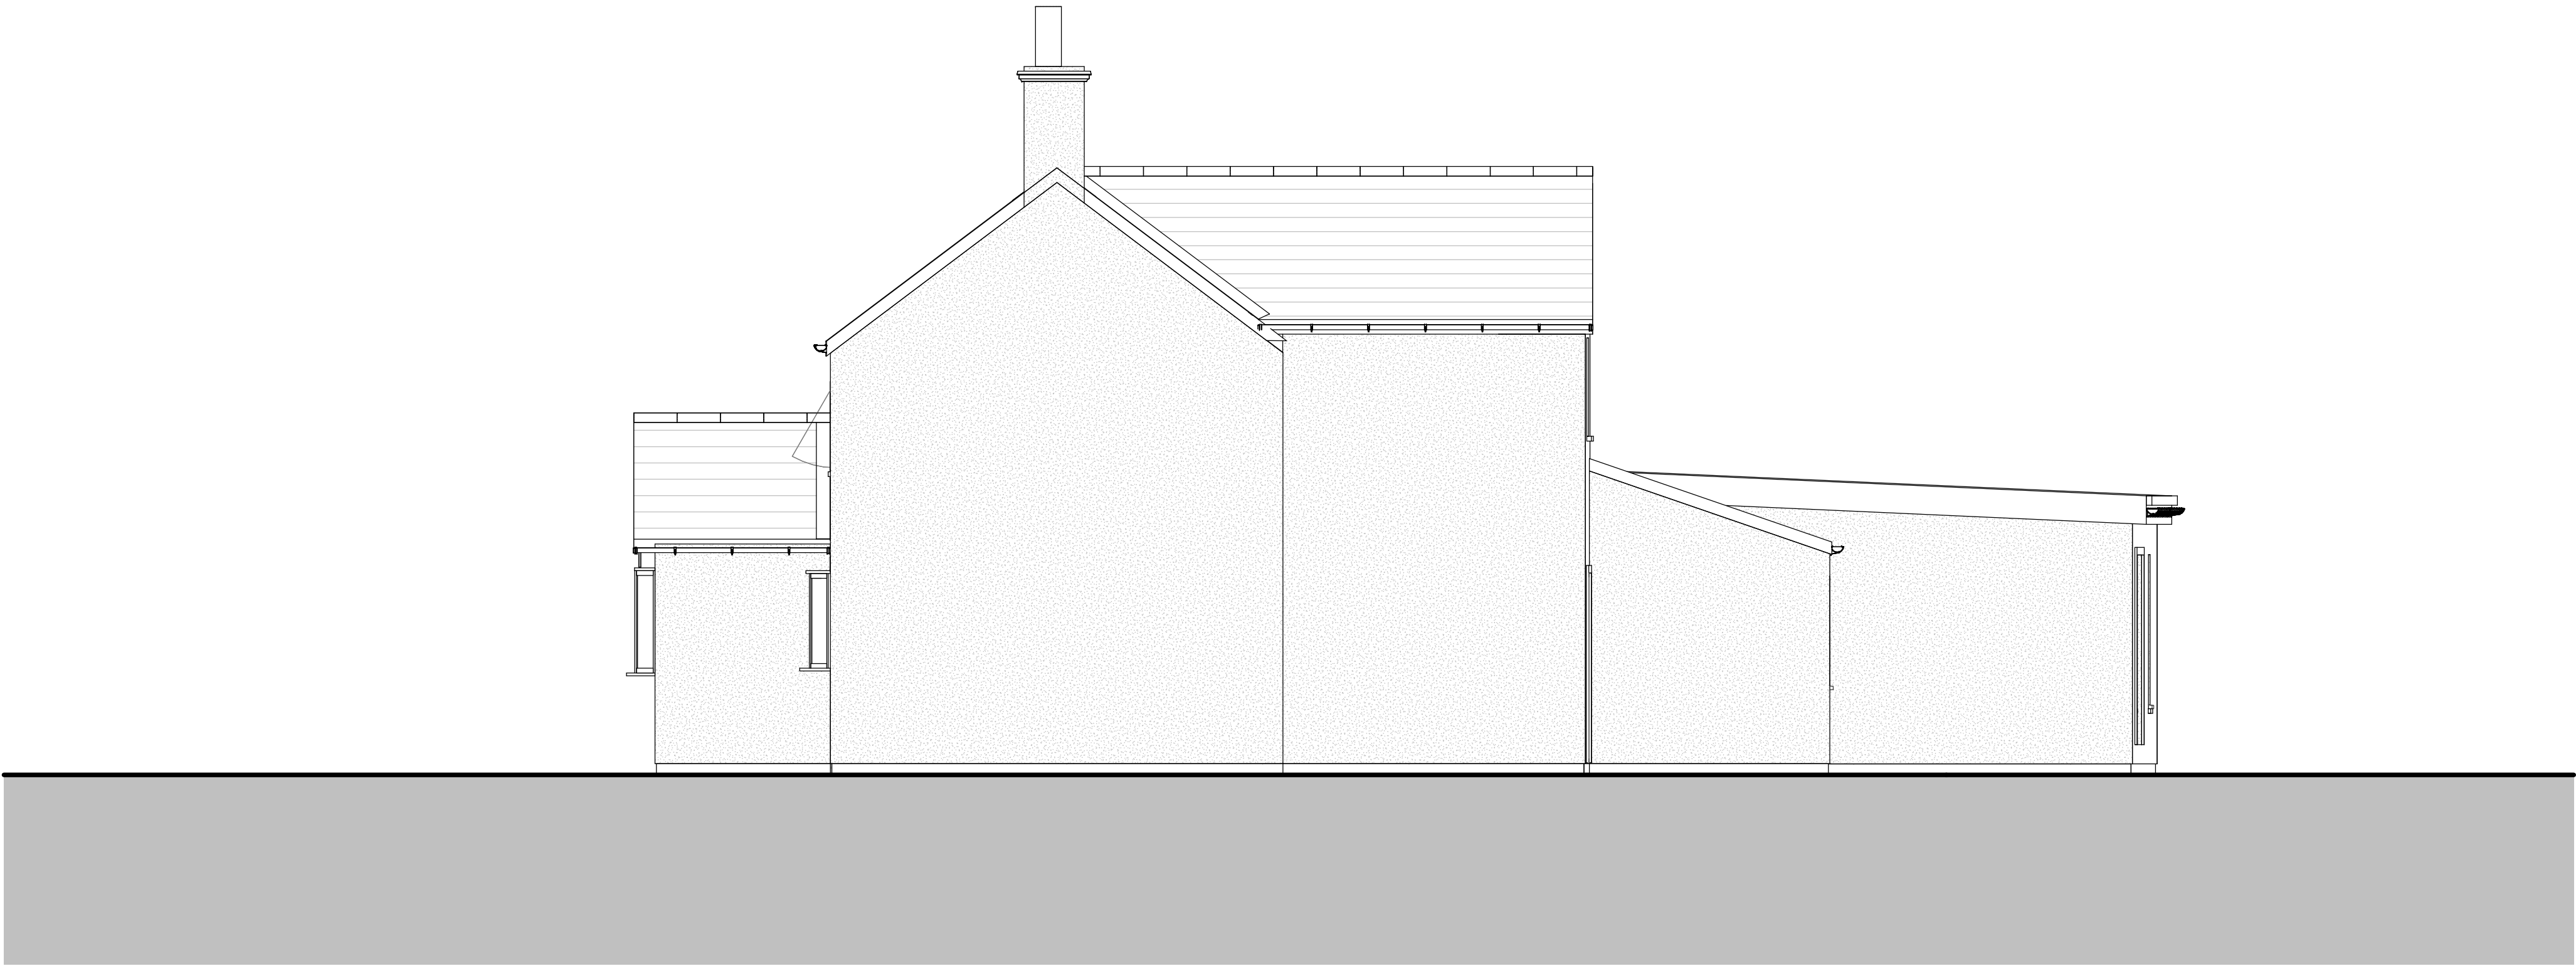


3 Existing Right Side Elevation

1 : 50

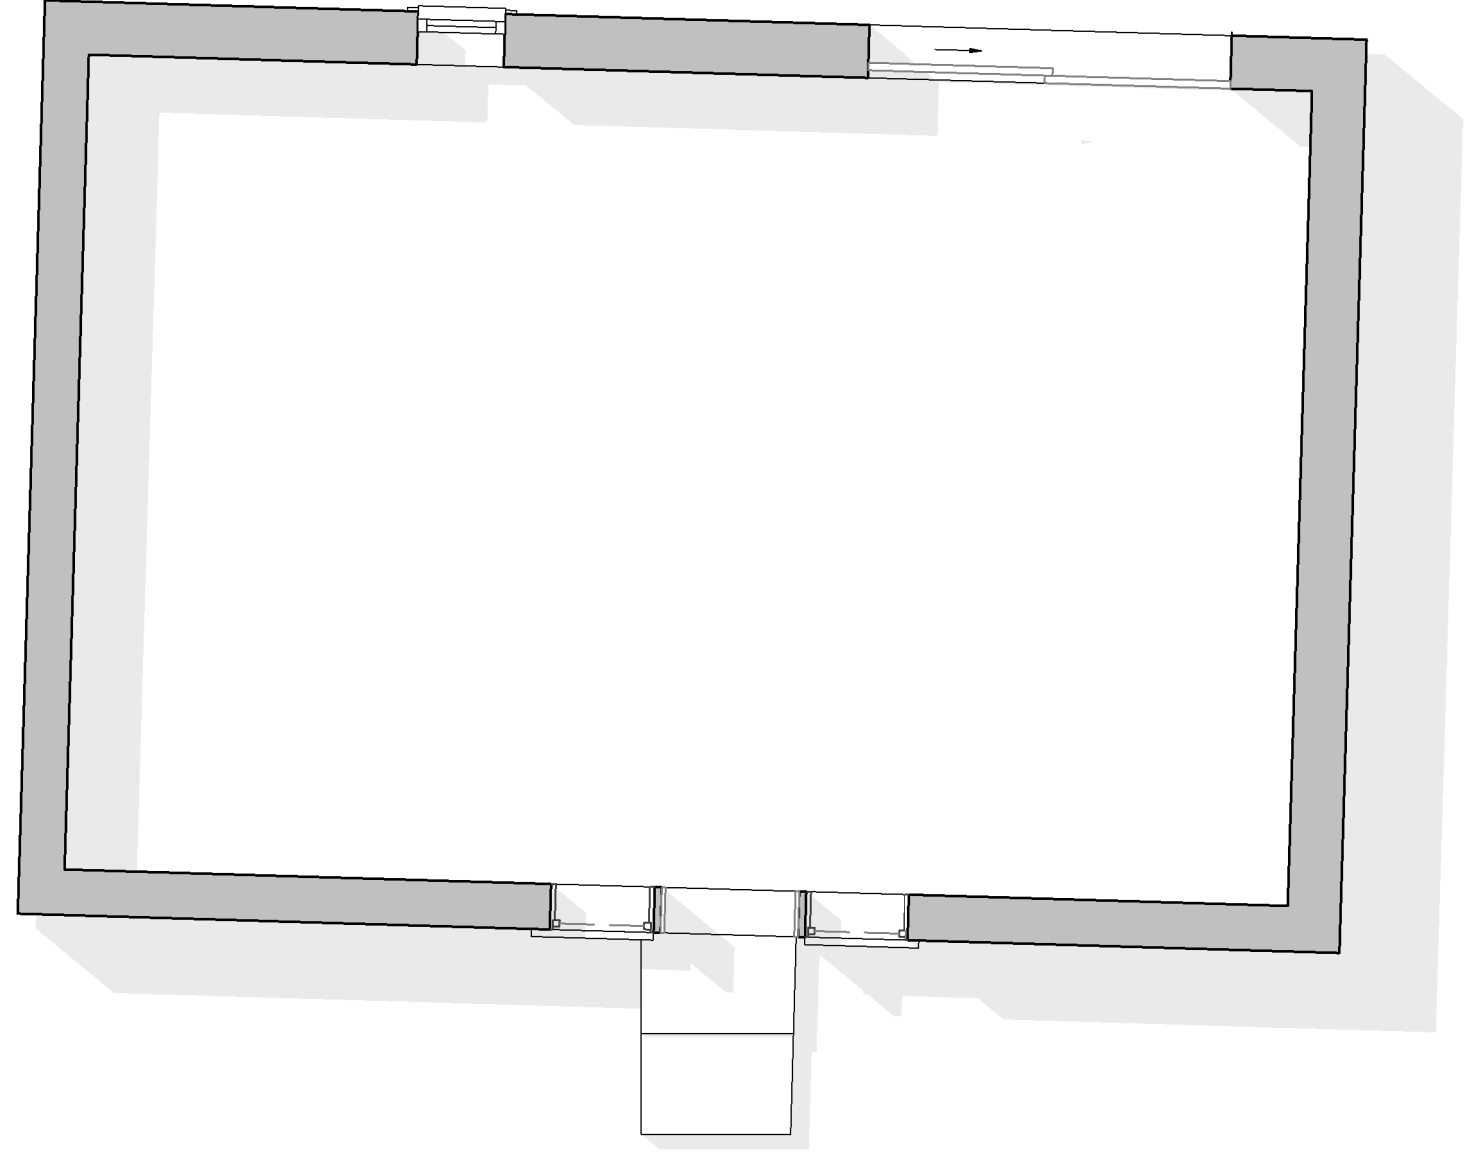


4

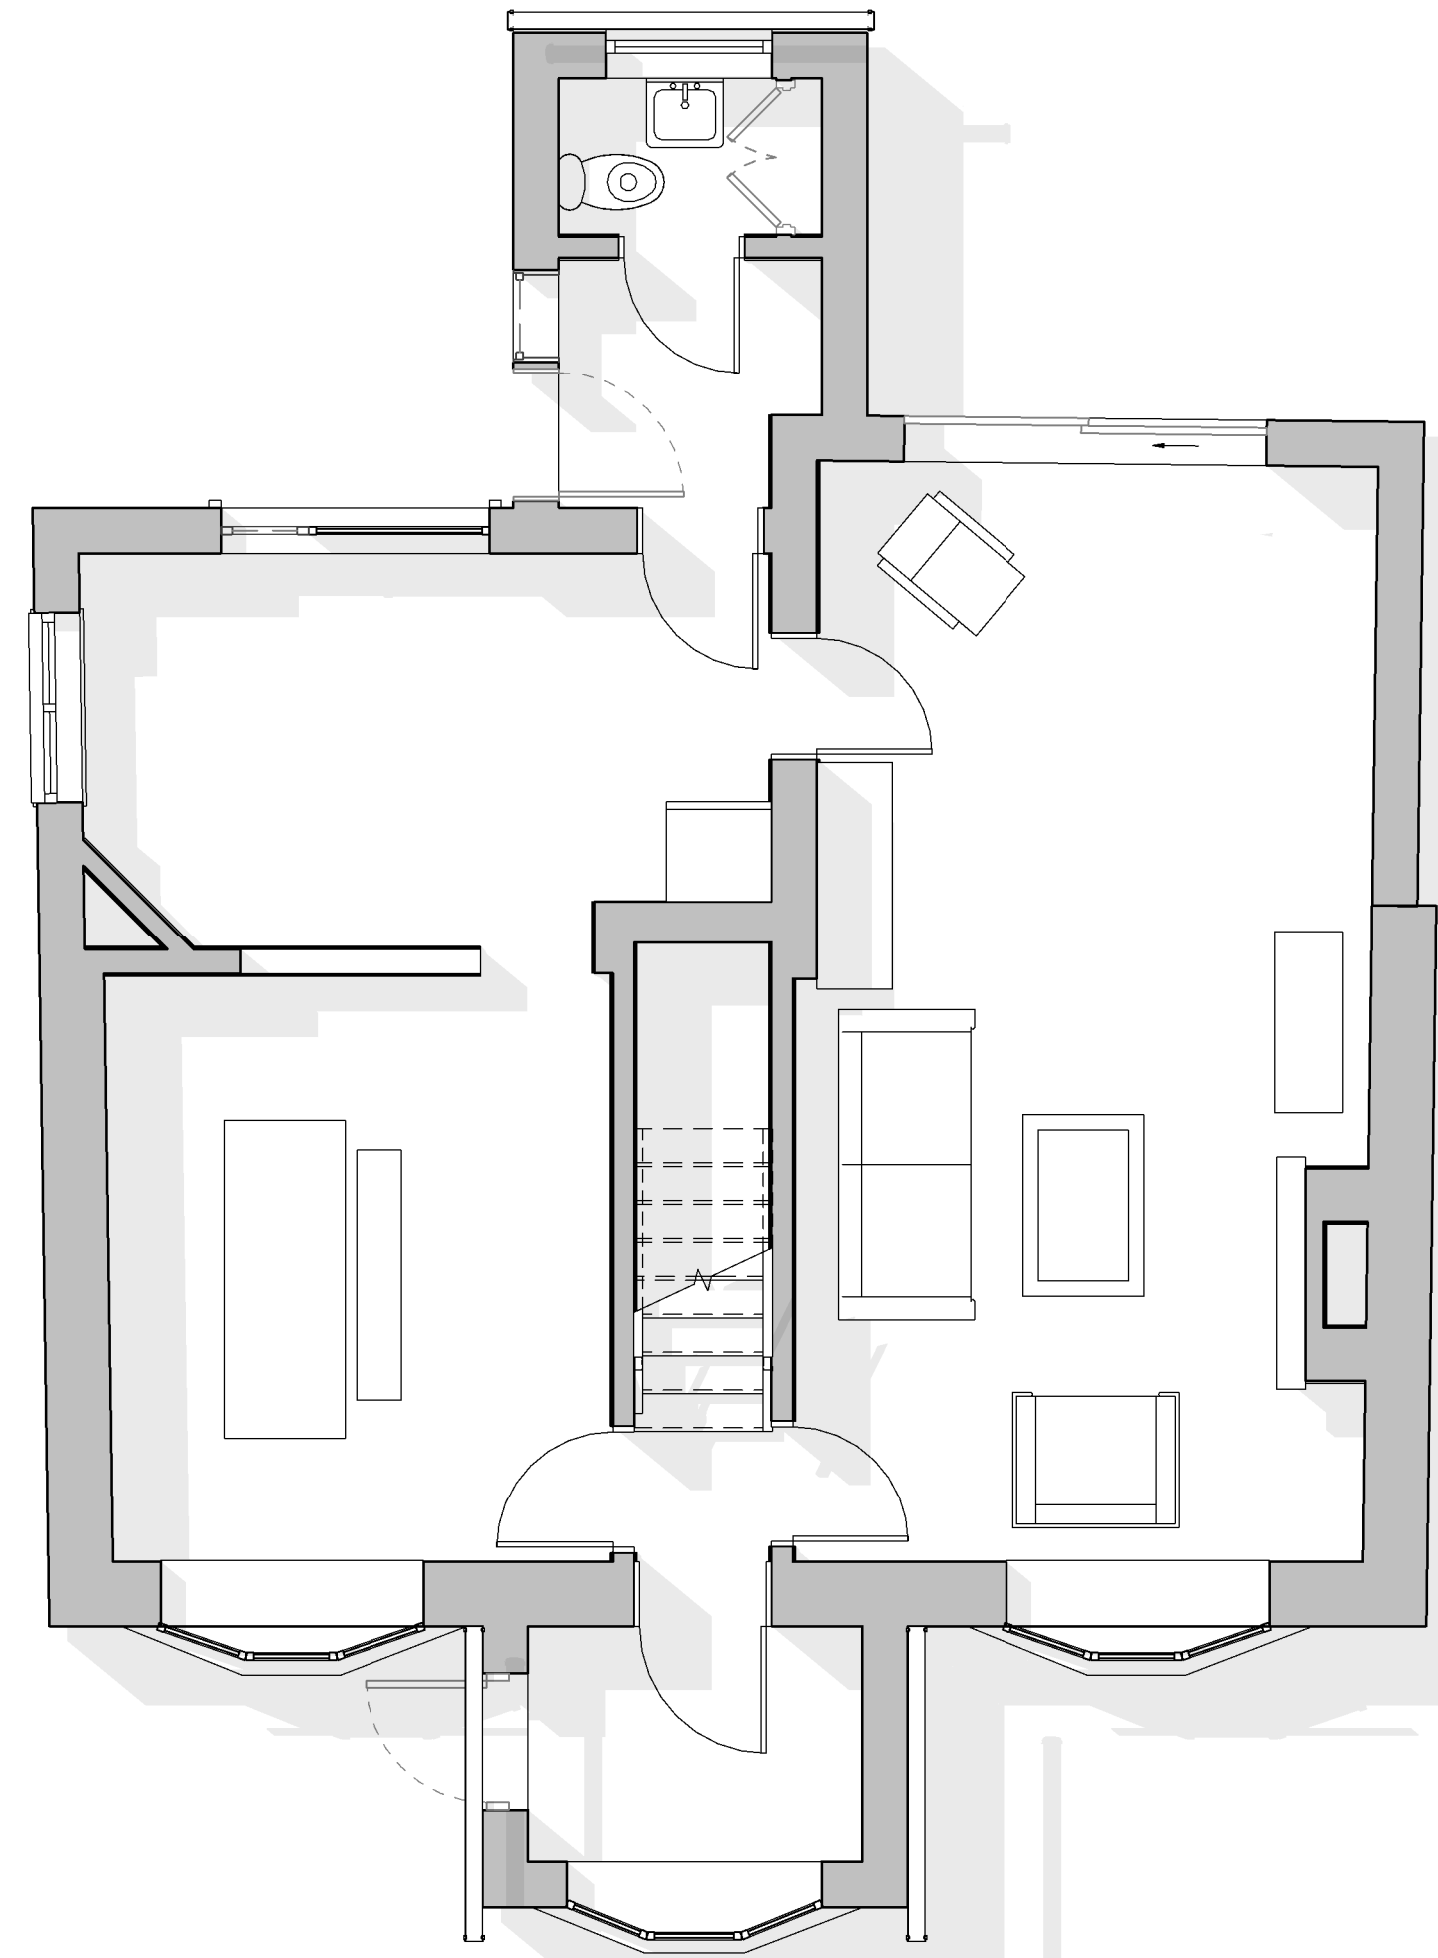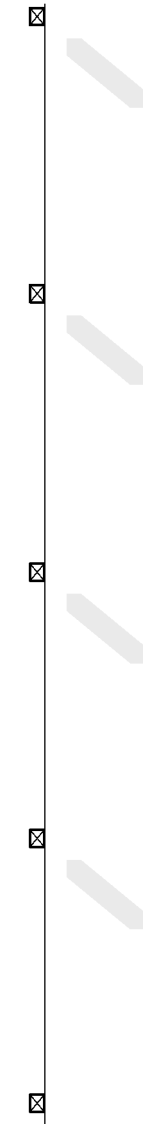


2



1

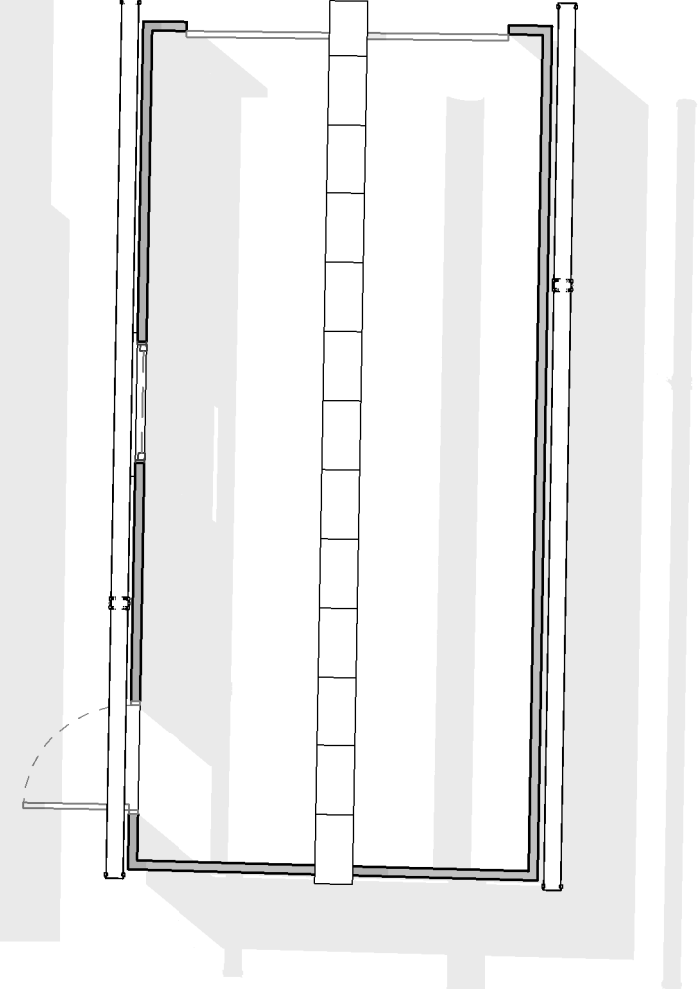

3

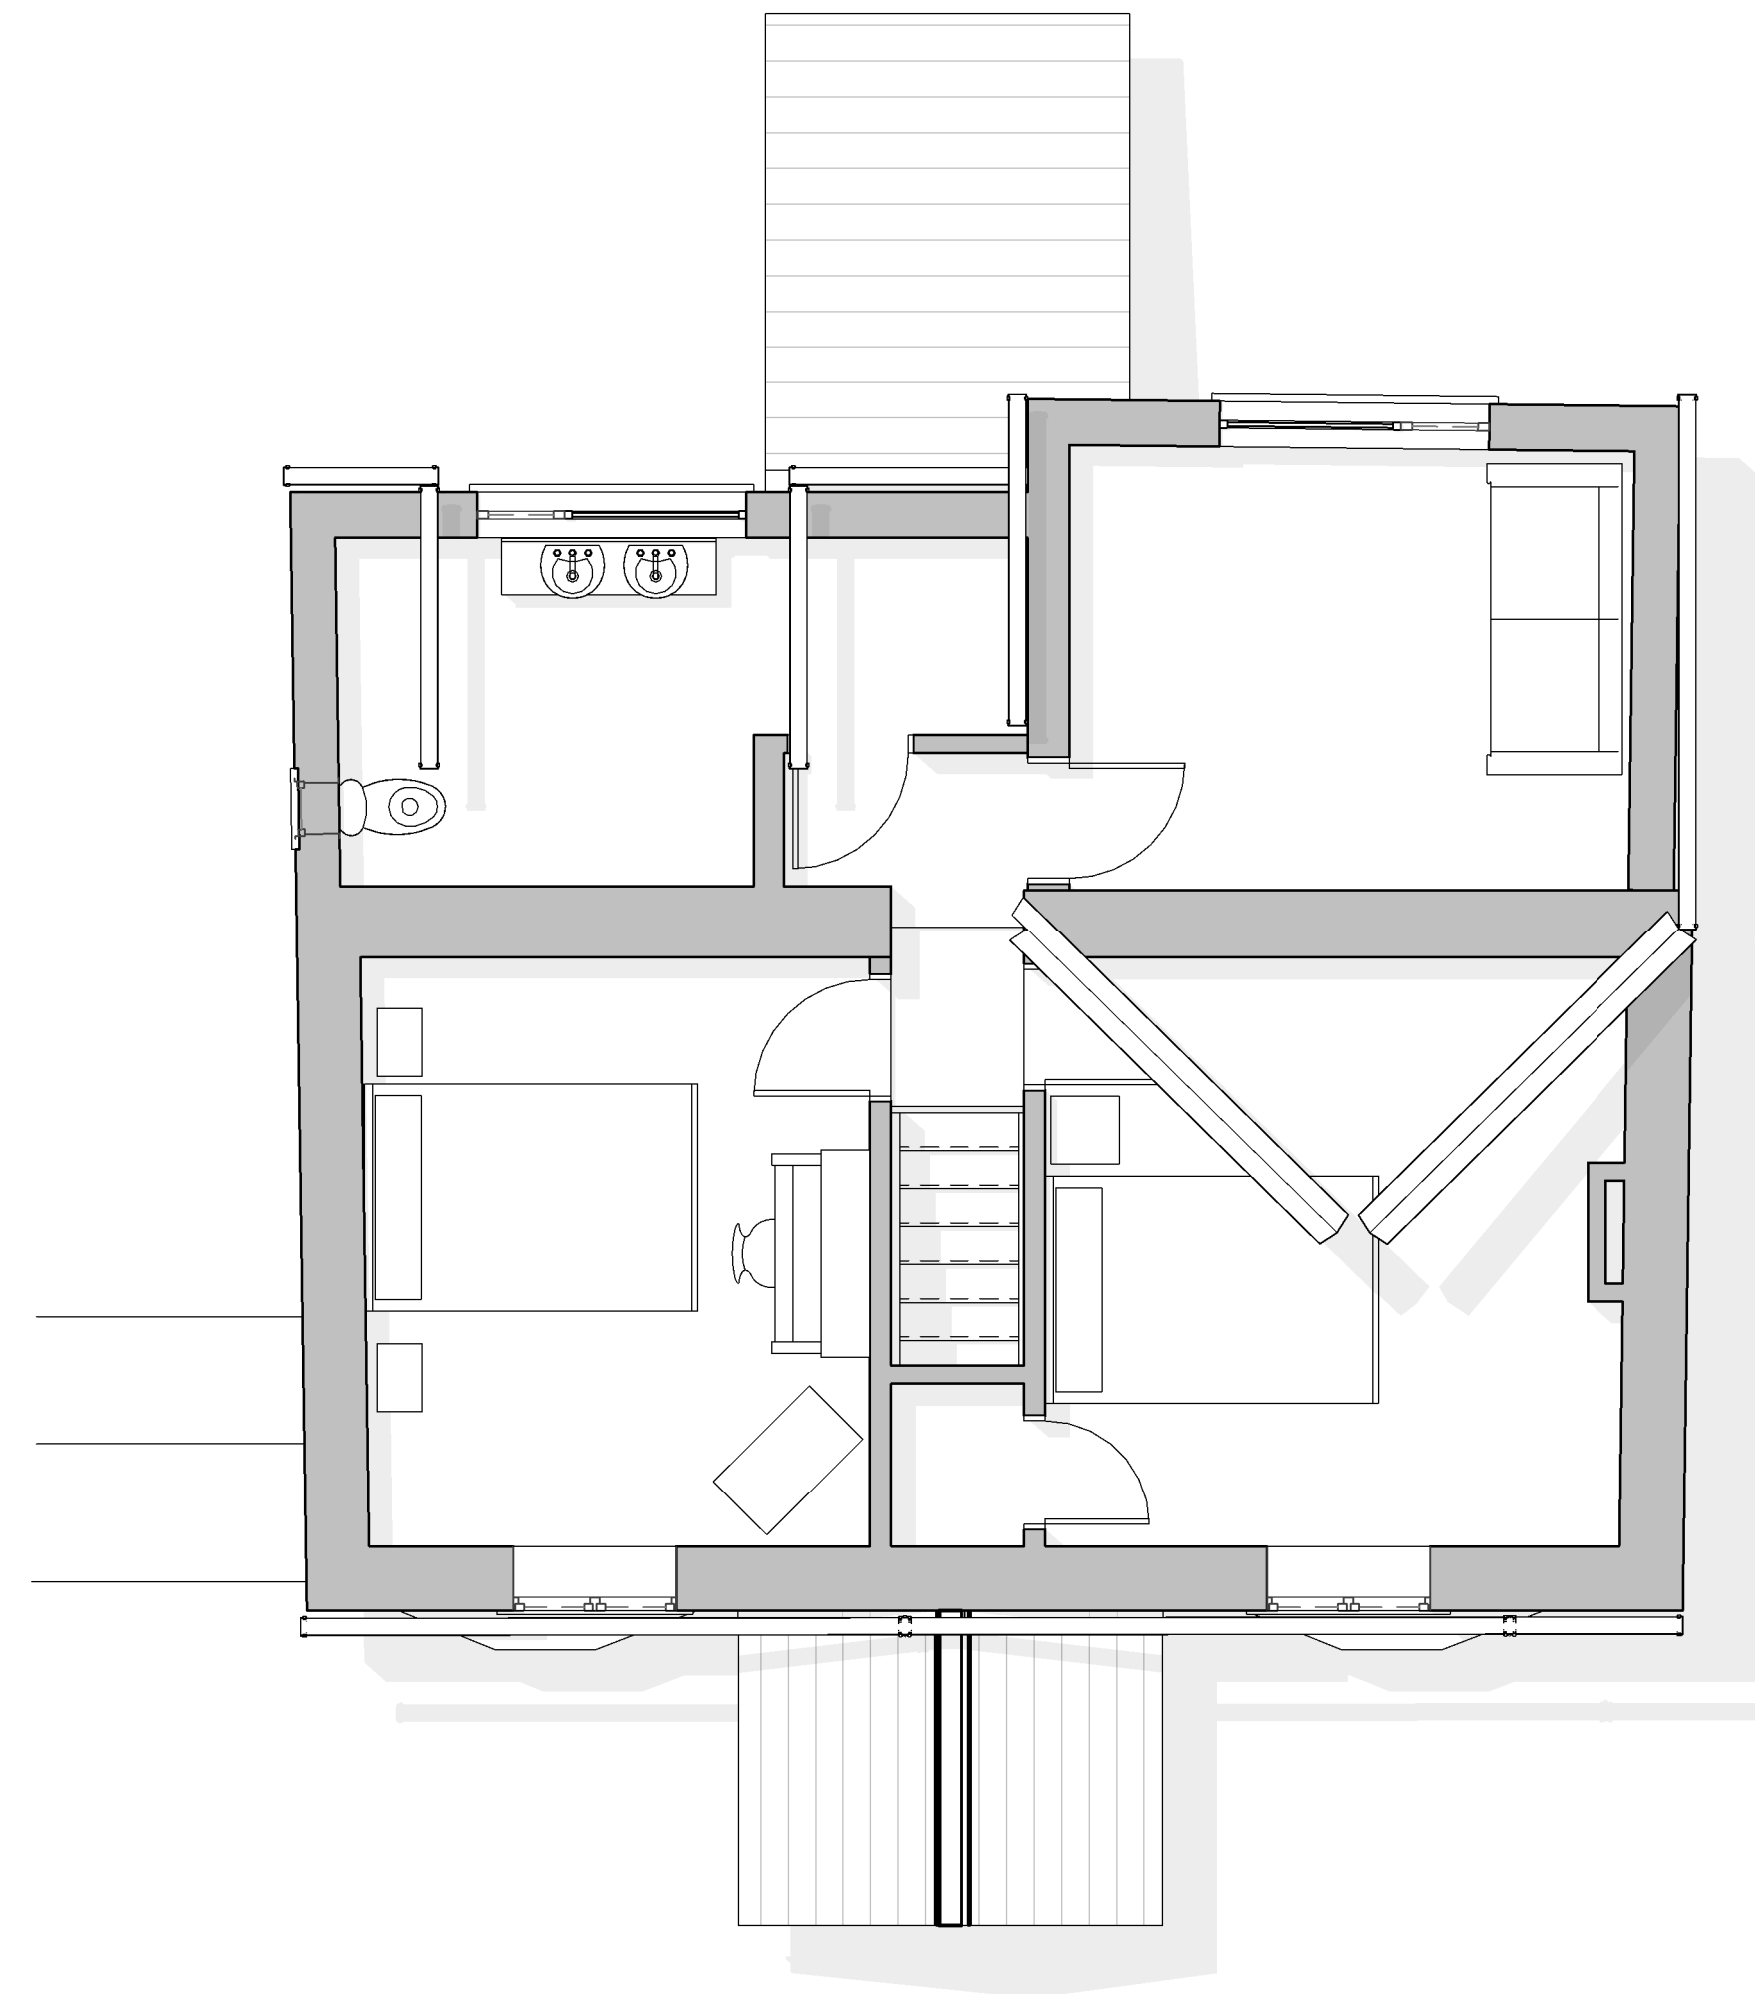

Existing First Floor Plan
1 : 50

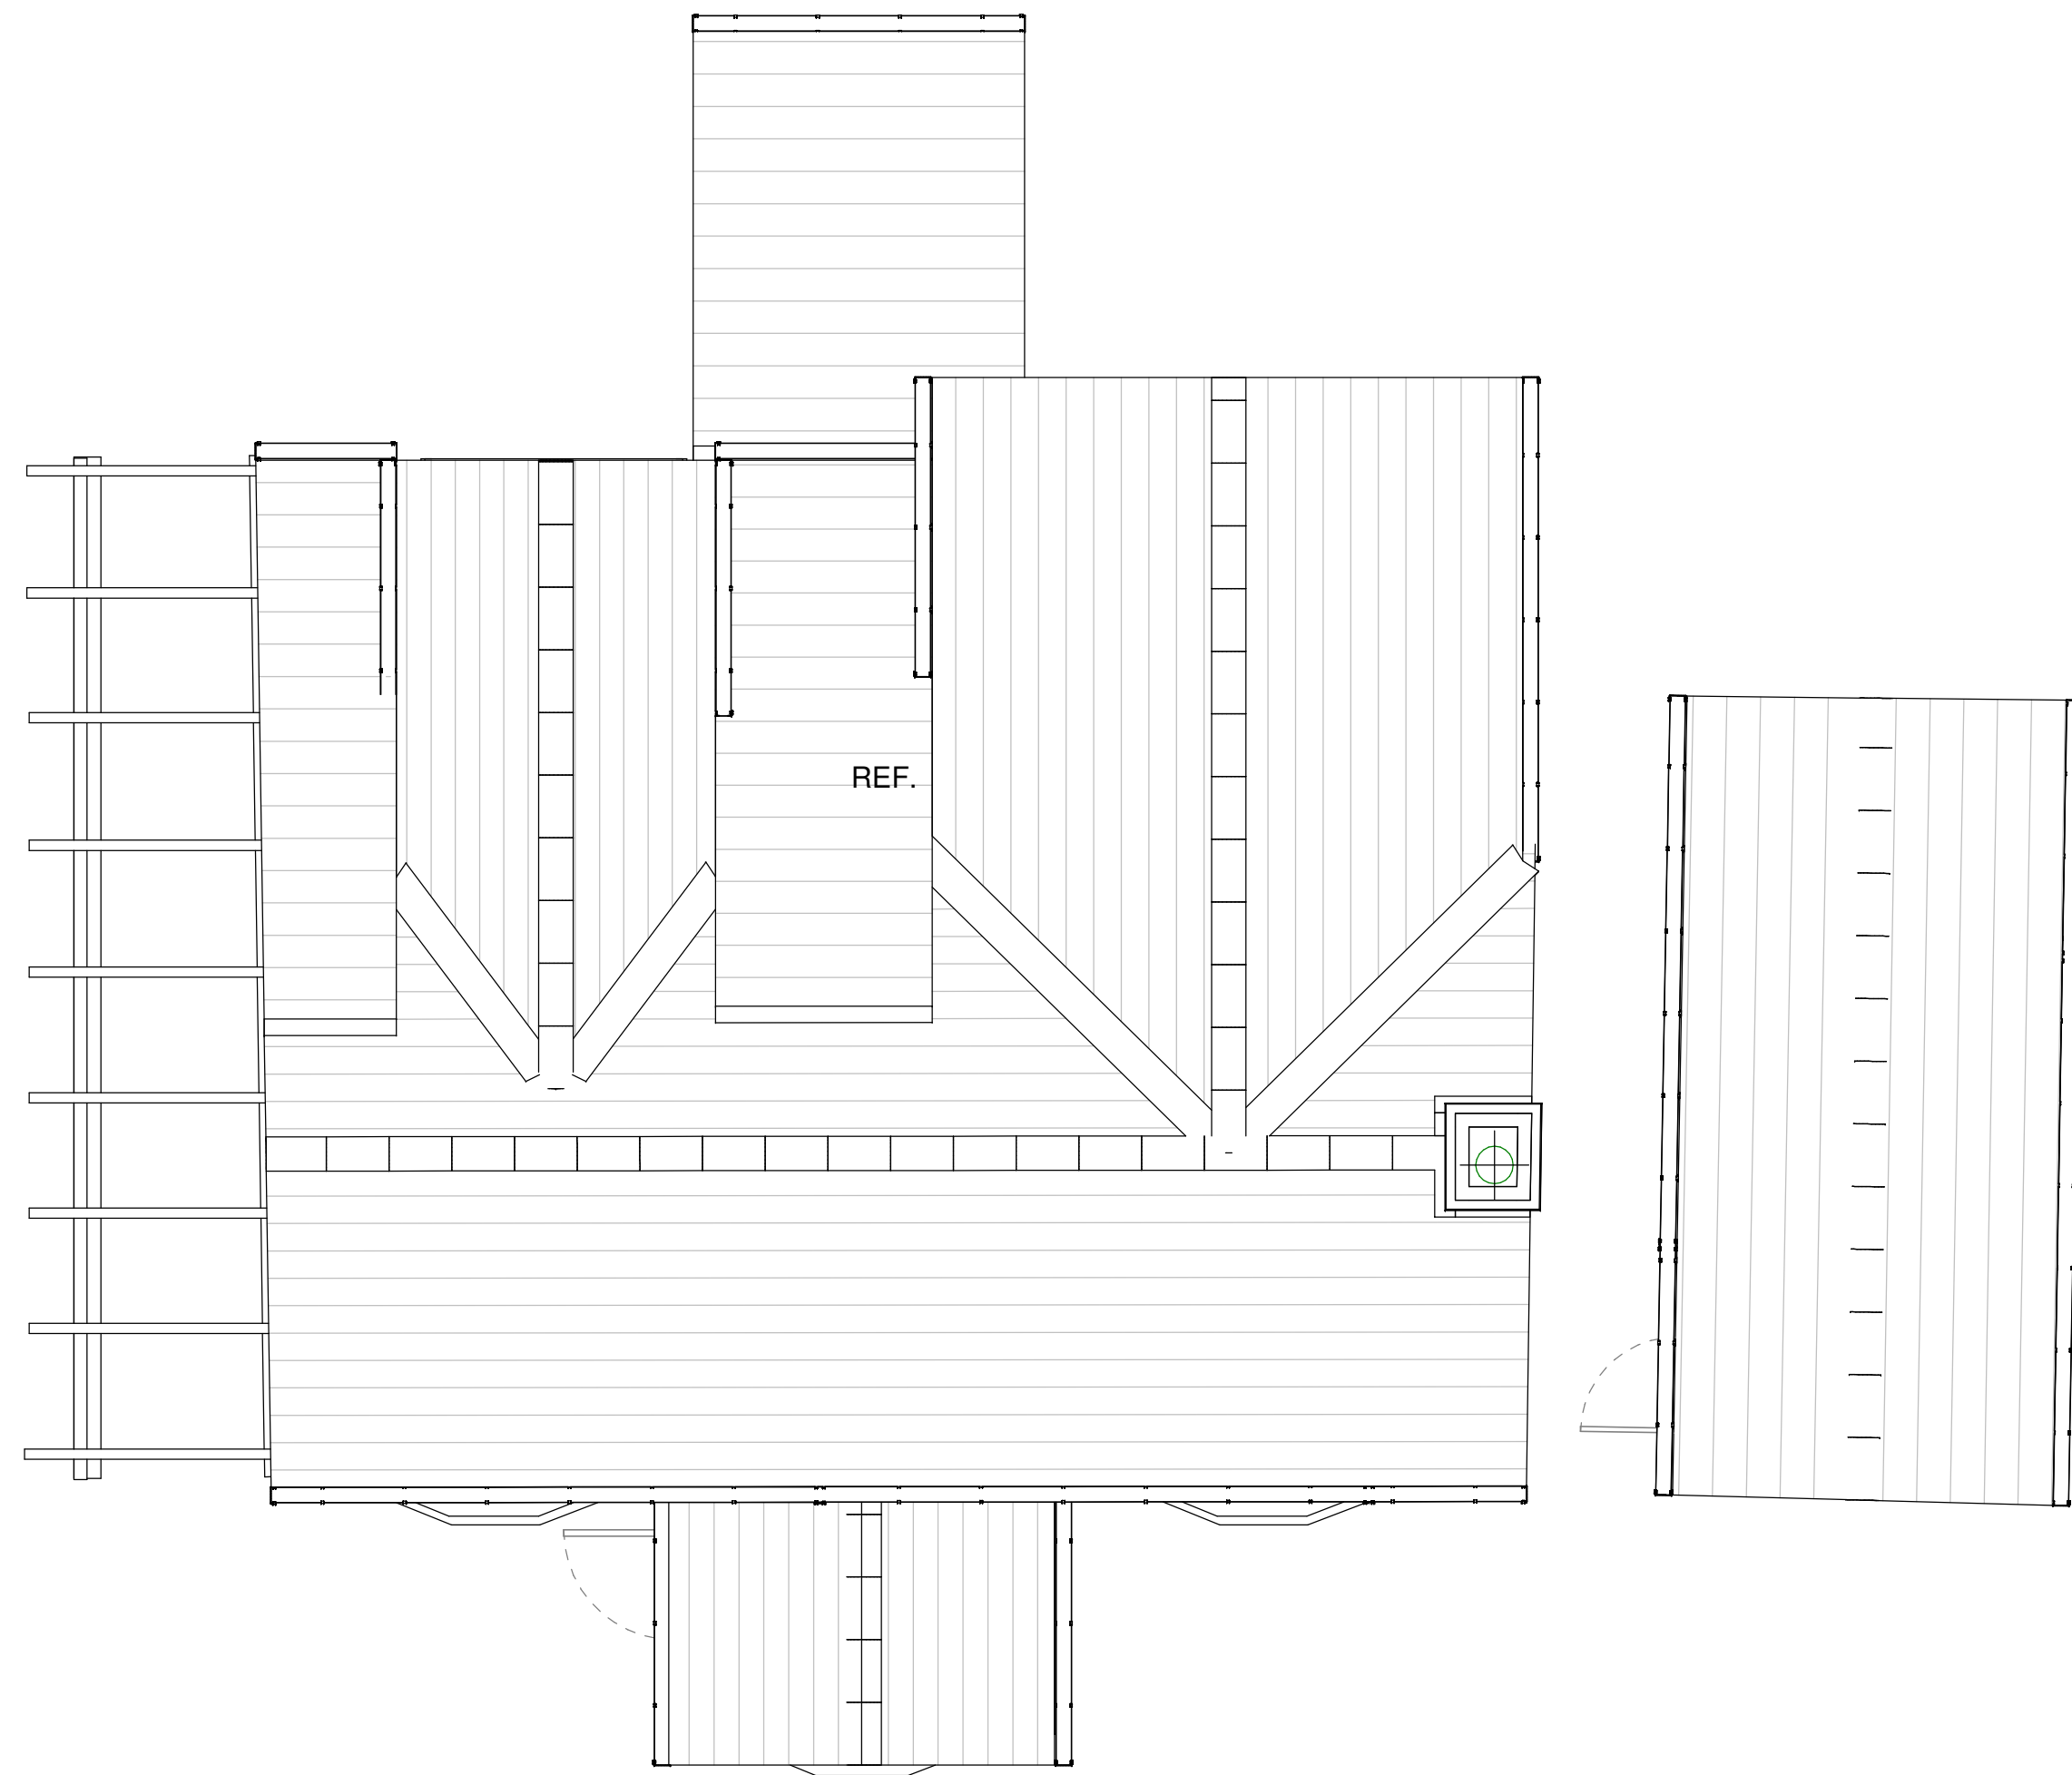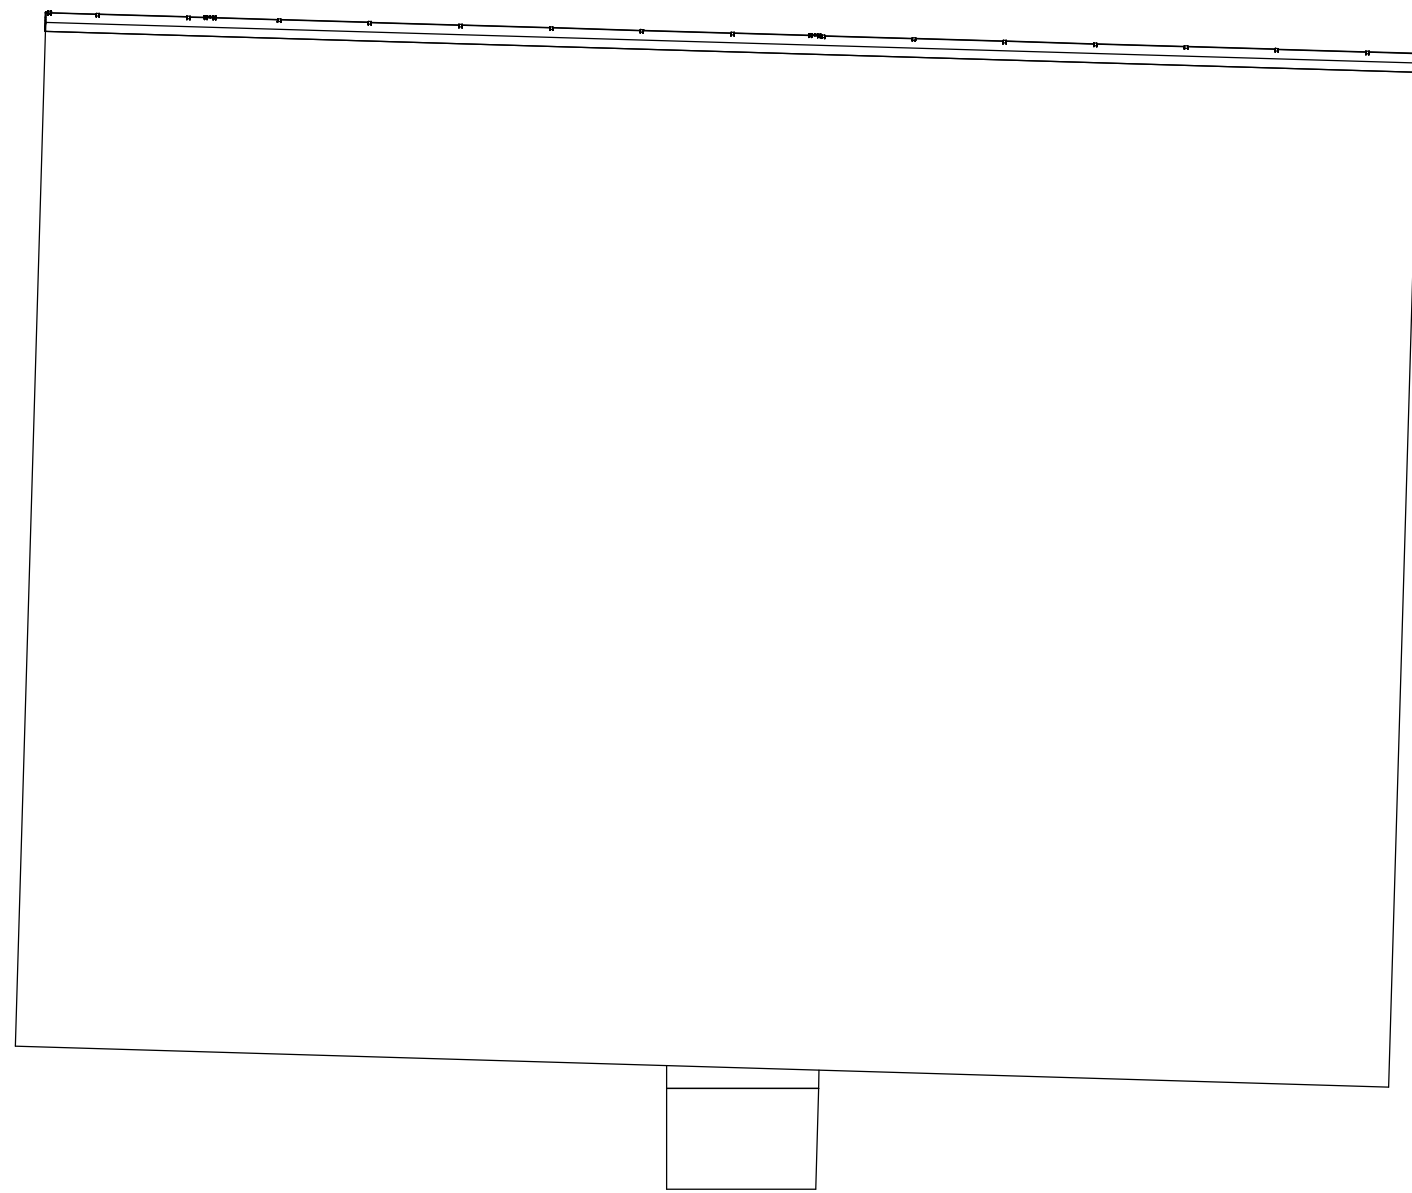

Existing Roof Plan

1 : 50